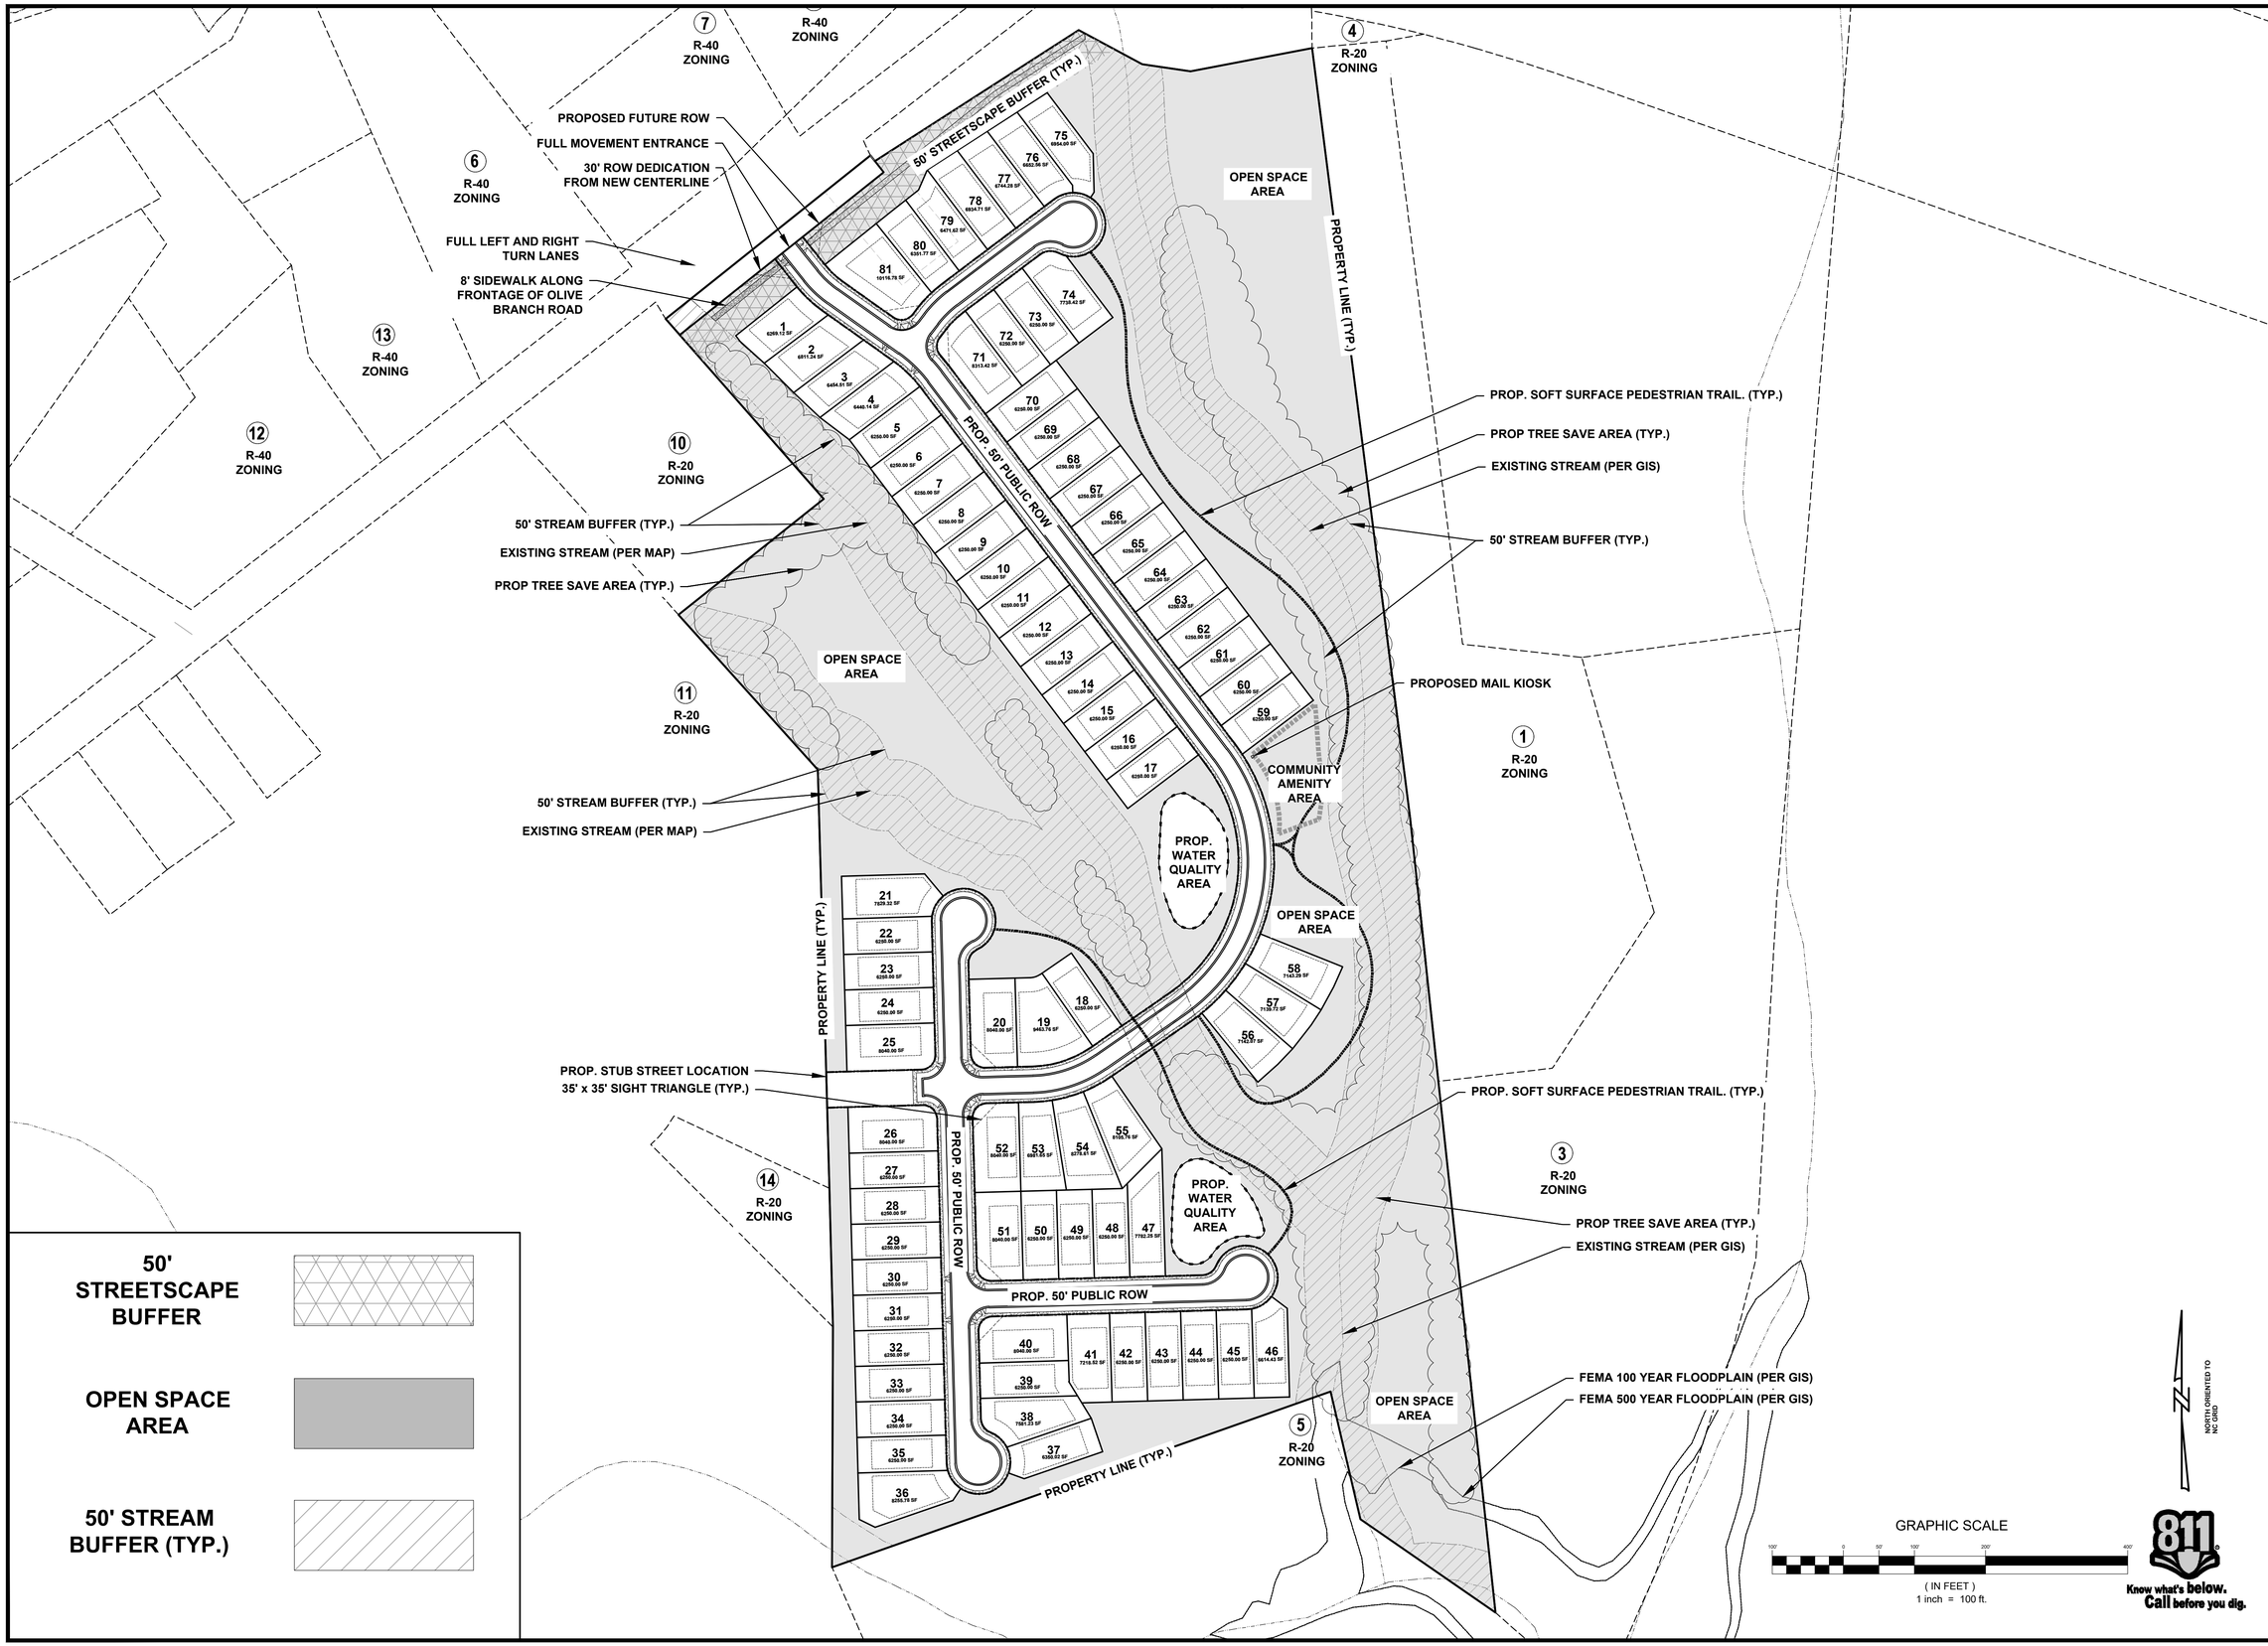

ESP Associates, Inc.
2200 Gateway Centre Blvd
Suite 216
Morrisville, NC 27560
919-678-1070
www.espassociates.com
NC LICENSE #F-1407

APPROVED
By CC 4-13-21

NO.	DATE	REVISION	BY
1	1/25/2021	REVISION PER STAFF COMMENTS	LM
2	2/09/2021	REVISION PER STAFF COMMENTS	LM
3	3/31/2021	REVISION PER STAFF COMMENTS	LM

CONDITIONAL DISTRICT REZONING PLAN - SITE PLAN (2 OF 5)

OLIVE BRANCH

CITY OF MONROE, NC

EASTWOOD HOMES

PROJECT INFORMATION	
PROJECT MANAGER:	MM
DESIGNED BY:	LH
DRAWN BY:	LM
PROJECT NUMBER:	IR49.000
ORIGINAL DATE:	11/12/2020

SHEET:
2 of 5