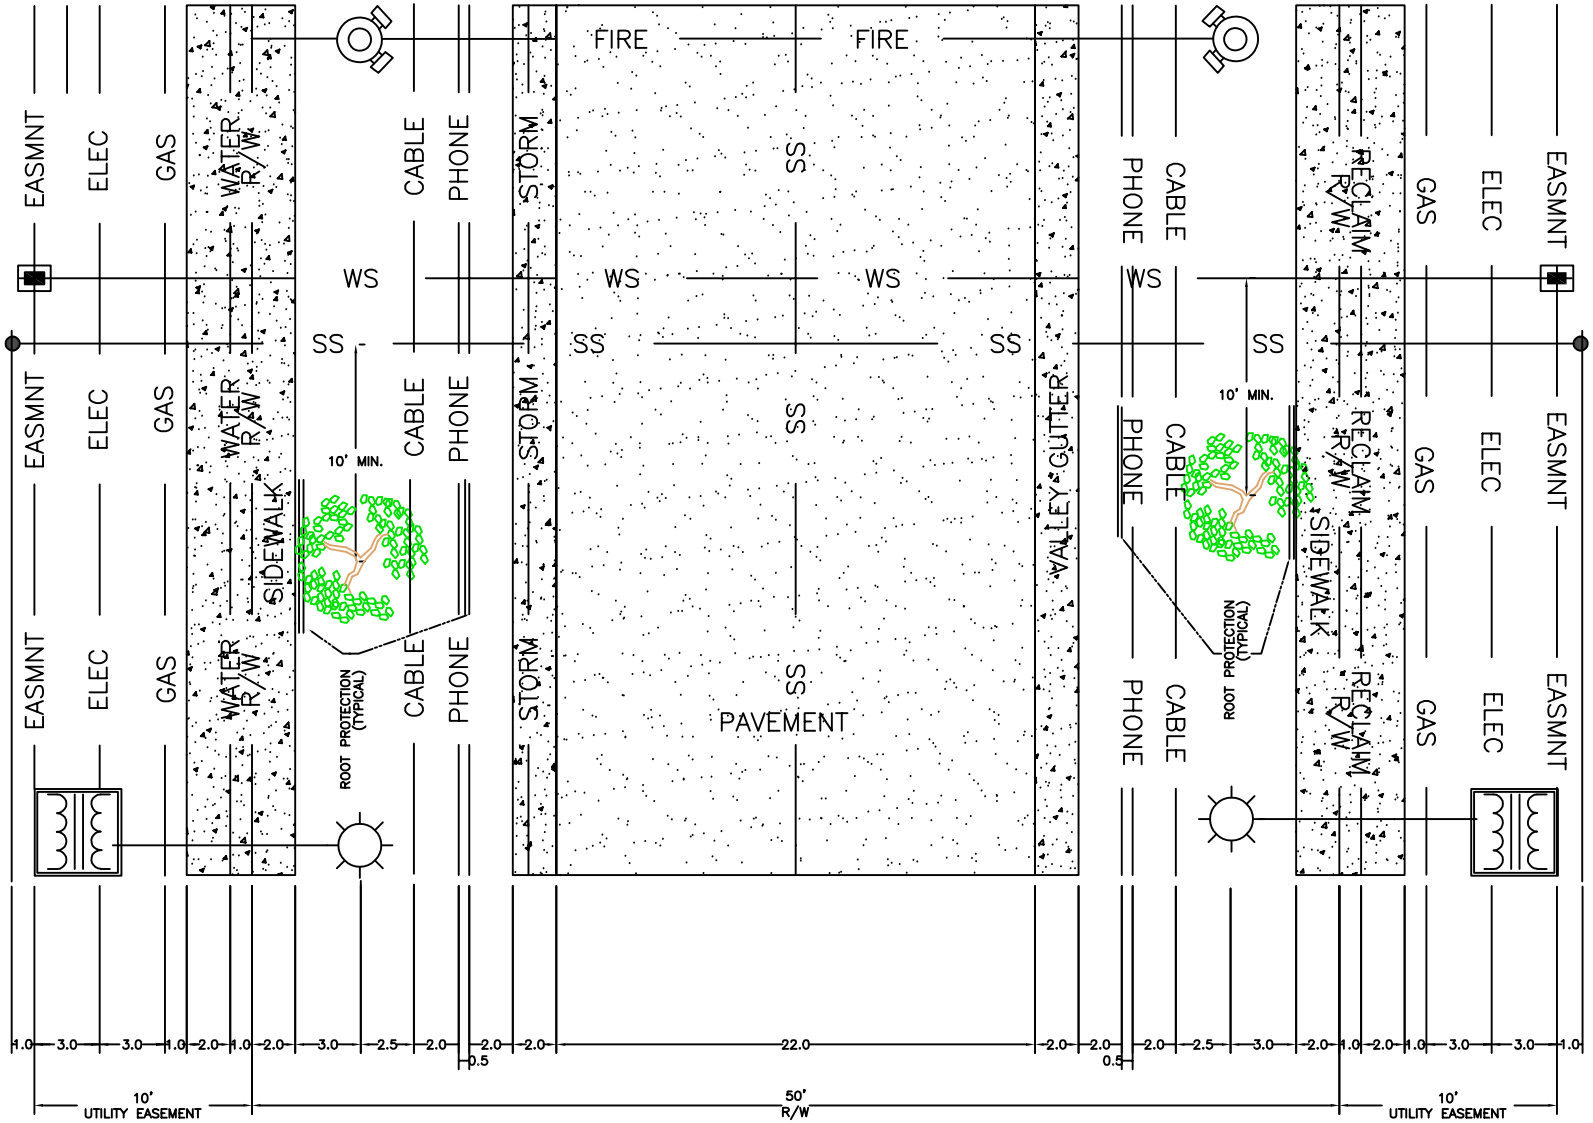

REVISIONS		
NO.	DATE	DESCRIPTION
1	4/20/04	WAS 02.01.04
2	05/2008	RELOCATE PHONE/CABLE
3	10/2022	RELOCATE SANITARY SEWER CLEAN OUT & WATER METER BOX.

Monroe North Carolina

RESIDENTIAL STREET WITH STREET TREES FOR 50' R/W; PLAN VIEW (2 of 2)

CITY OF MONROE
UNION COUNTY *NORTH CAROLINA*

PREPARED BY:
ENGINEERING DEPARTMENT

FILE: I:/Maps-Details/Detail Manual/Details
DRAWN BY: JAM DATE: 08-07-01
CHECKED BY: JNL SCALE: N.T.S.

DETAIL 02.01.03B